Scale 1:20 @ A3
Top view

Min distance to fence and framework

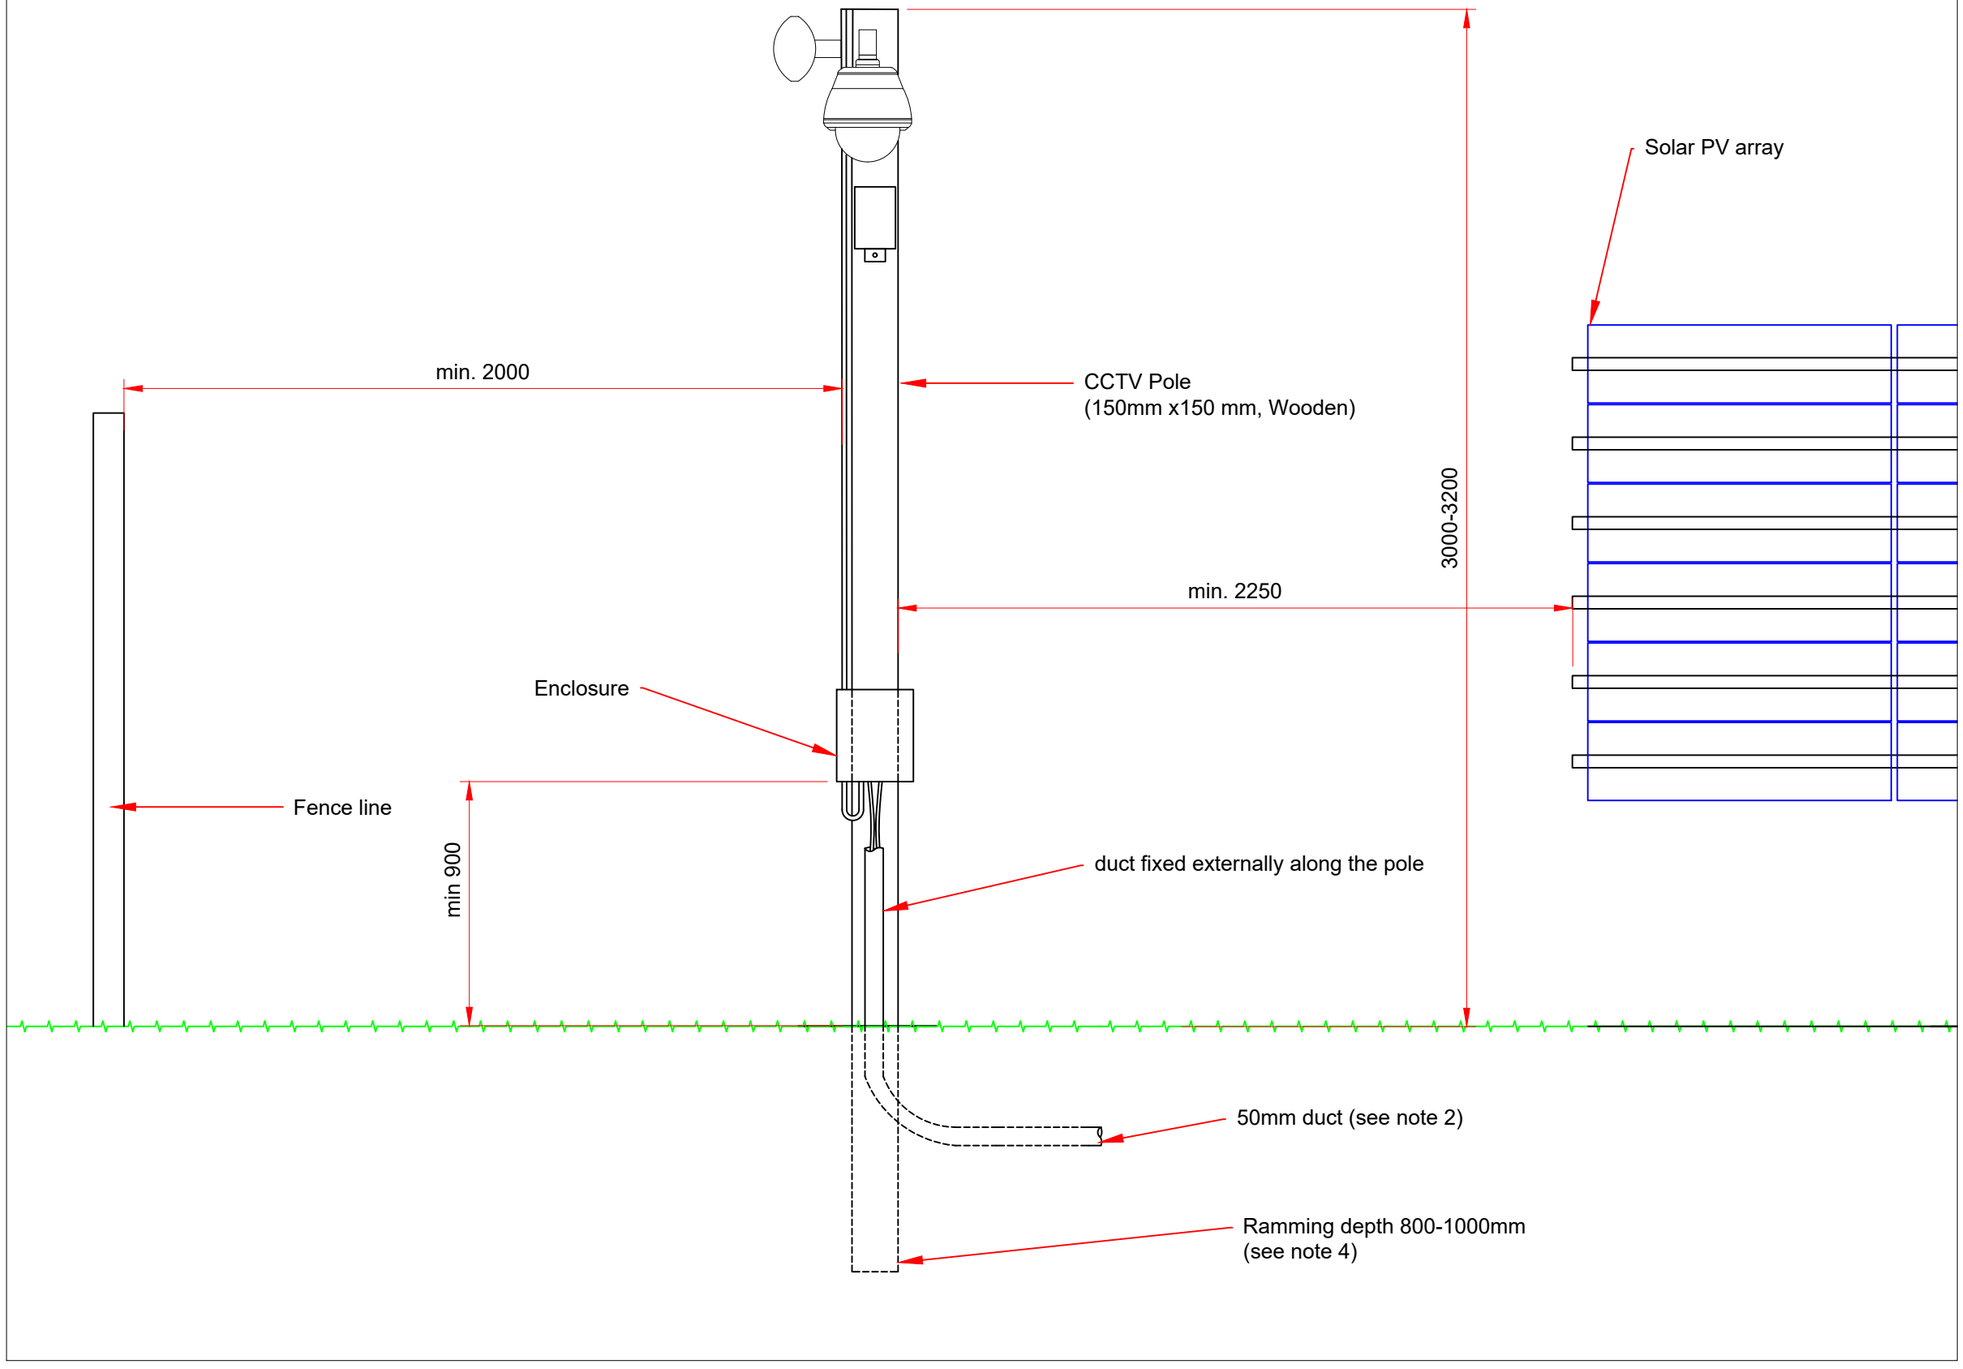

Notes:

1. All dimensions are in mm.
2. 50mm Ø duct to be installed for cable entry.
3. CCTV Pole to be erected at least 2m from the fence line.
4. Ramming depth may need to be deeper if site conditions require.
5. Camera and sensor design to be decided by contractor.

Revisions:

PROPOSAL ONLY

Rev	Date	Comments	Dwn	Chkd
A	15/10/20	Annotations updated	CPE	CH

Client: Solarcentury

Location: St Asaph

Project: SCUKX-GWERN-001

Title: CCTV elevations

Dwn: CPE Chkd: SG Scale: 1:20 @A3 Date: 05/04/20

Drg No.: SCUKX-GWERN-001-250 Rev: A

50 Great Sutton Street
London EC1V 0DF

T +44 (0)20 7549 1000
F +44 (0)20 7549 1001

www.solarcentury.com
info@solarcentury.com

Do not scale from this drawing. Do not use any information without checking dimensions on site. Check this drawing is the latest version. Do not reproduce all or part of this without prior consent. E-mails of this drawing shall not be used as a contract document unless subsequently validated by a handcopy and issue sheet.
All work and materials to be to current codes of practice and British Standards unless stated otherwise.